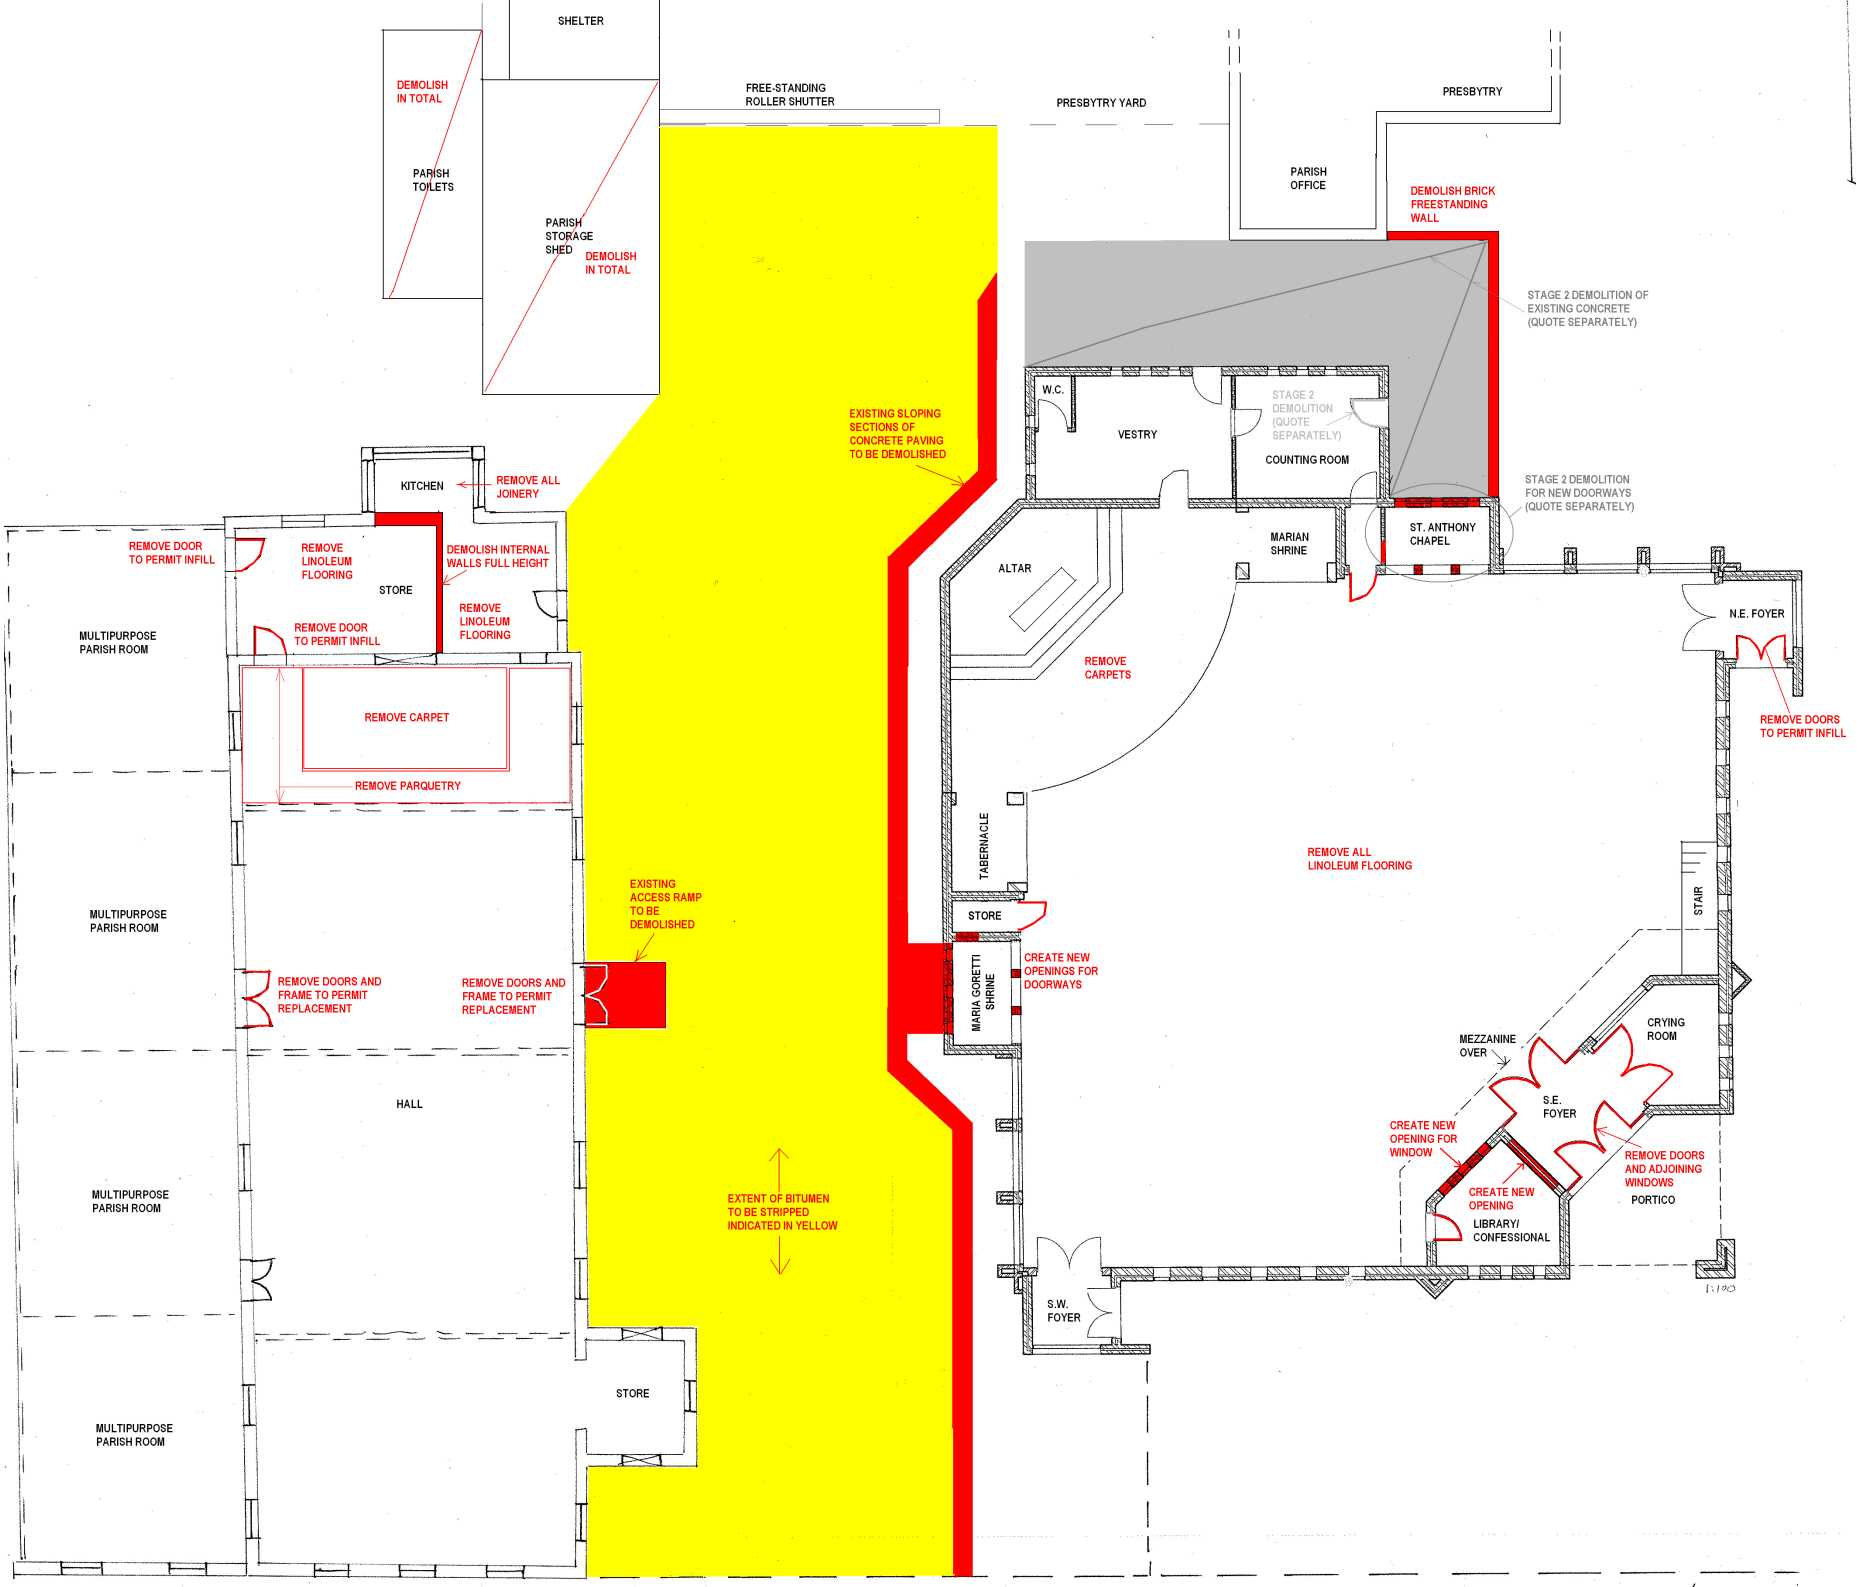
SHELTER
DEMOLISH IN TOTAL
PARISH TOILETS
PARISH STORAGE SHED
DEMOLISH IN TOTAL
FREE-STANDING ROLLER SHUTTER
PRESBYTRY YARD
PRESBYTRY
PARISH OFFICE
DEMOLISH BRICK FREESTANDING WALL
STAGE 2 DEMOLITION OF EXISTING CONCRETE (QUOTE SEPARATELY)
EXISTING SLOPING SECTIONS OF CONCRETE PAVING TO BE DEMOLISHED
W.C.
VESTRY
STAGE 2 DEMOLITION (QUOTE SEPARATELY)
COUNTING ROOM
STAGE 2 DEMOLITION FOR NEW DOORWAYS (QUOTE SEPARATELY)
ST. ANTHONY CHAPEL
MARIAN SHRINE
ALTAR
KITCHEN
REMOVE ALL JOINERY
REMOVE DOOR TO PERMIT INFILL
REMOVE LINOLEUM FLOORING
DEMOLISH INTERNAL WALLS FULL HEIGHT
STORE
REMOVE LINOLEUM FLOORING
MULTIPURPOSE PARISH ROOM
REMOVE DOOR TO PERMIT INFILL
REMOVE CARPET
REMOVE PARQUETRY
REMOVE CARPETS
N.E. FOYER
REMOVE DOORS TO PERMIT INFILL
TABERNACLE
REMOVE ALL LINOLEUM FLOORING
STAIR
STORE
EXISTING ACCESS RAMP TO BE DEMOLISHED
MULTIPURPOSE PARISH ROOM
REMOVE DOORS AND FRAME TO PERMIT REPLACEMENT
REMOVE DOORS AND FRAME TO PERMIT REPLACEMENT
MARIA GORETTI SHRINE
CREATE NEW OPENINGS FOR DOORWAYS
CRYING ROOM
MEZZANINE OVER
S.E. FOYER
HALL
CREATE NEW OPENING FOR WINDOW
REMOVE DOORS AND ADJOINING WINDOWS
CREATE NEW OPENING
PORTICO
MULTIPURPOSE PARISH ROOM
EXTENT OF BITUMEN TO BE STRIPPED INDICATED IN YELLOW
LIBRARY/ CONFESSIONAL
S.W. FOYER
STORE
MULTIPURPOSE PARISH ROOM